


1 **SECTION - EW**
1/16" = 1'-0"

| No. | Description | Date |
|---|---|---|
| | | |

SEAL

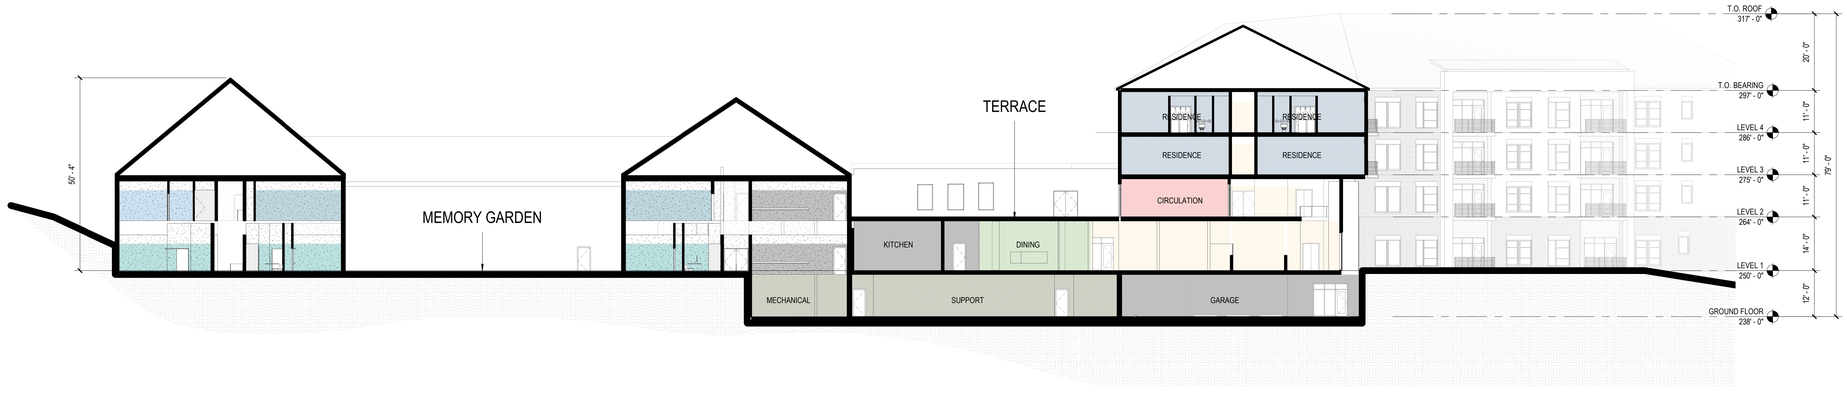


KEY PLAN

PERKINS EASTMAN
The Rookery
209 South LaSalle St., Suite 400
Chicago, IL 60604
T. +1.312.755.1200
F. +1.312.755.1155

Owner:

Construction Manager:

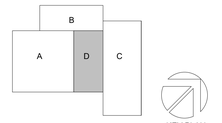Civil / Site:

Landscape:

Structural:

Mechanical & Plumbing:

Electrical:

Lighting Consultant:

Food Service:

Planning / Zoning:

Envelope Consultant:

Code Consultant:

Acoustical Consultant:

PROJECT TITLE:

DOC - ALBANY

PROJECT No: 86241

DRAWING TITLE:

BUILDING SECTIONS

SCALE: 1/16" = 1'-0"

**A-301**

SCHEMTIC DESIGN

10-15-21

C:\Users\p.wood\Documents\86241_IL_R21_p.woodVKCJP.rvt
11/12/2021 10:05:50 AM